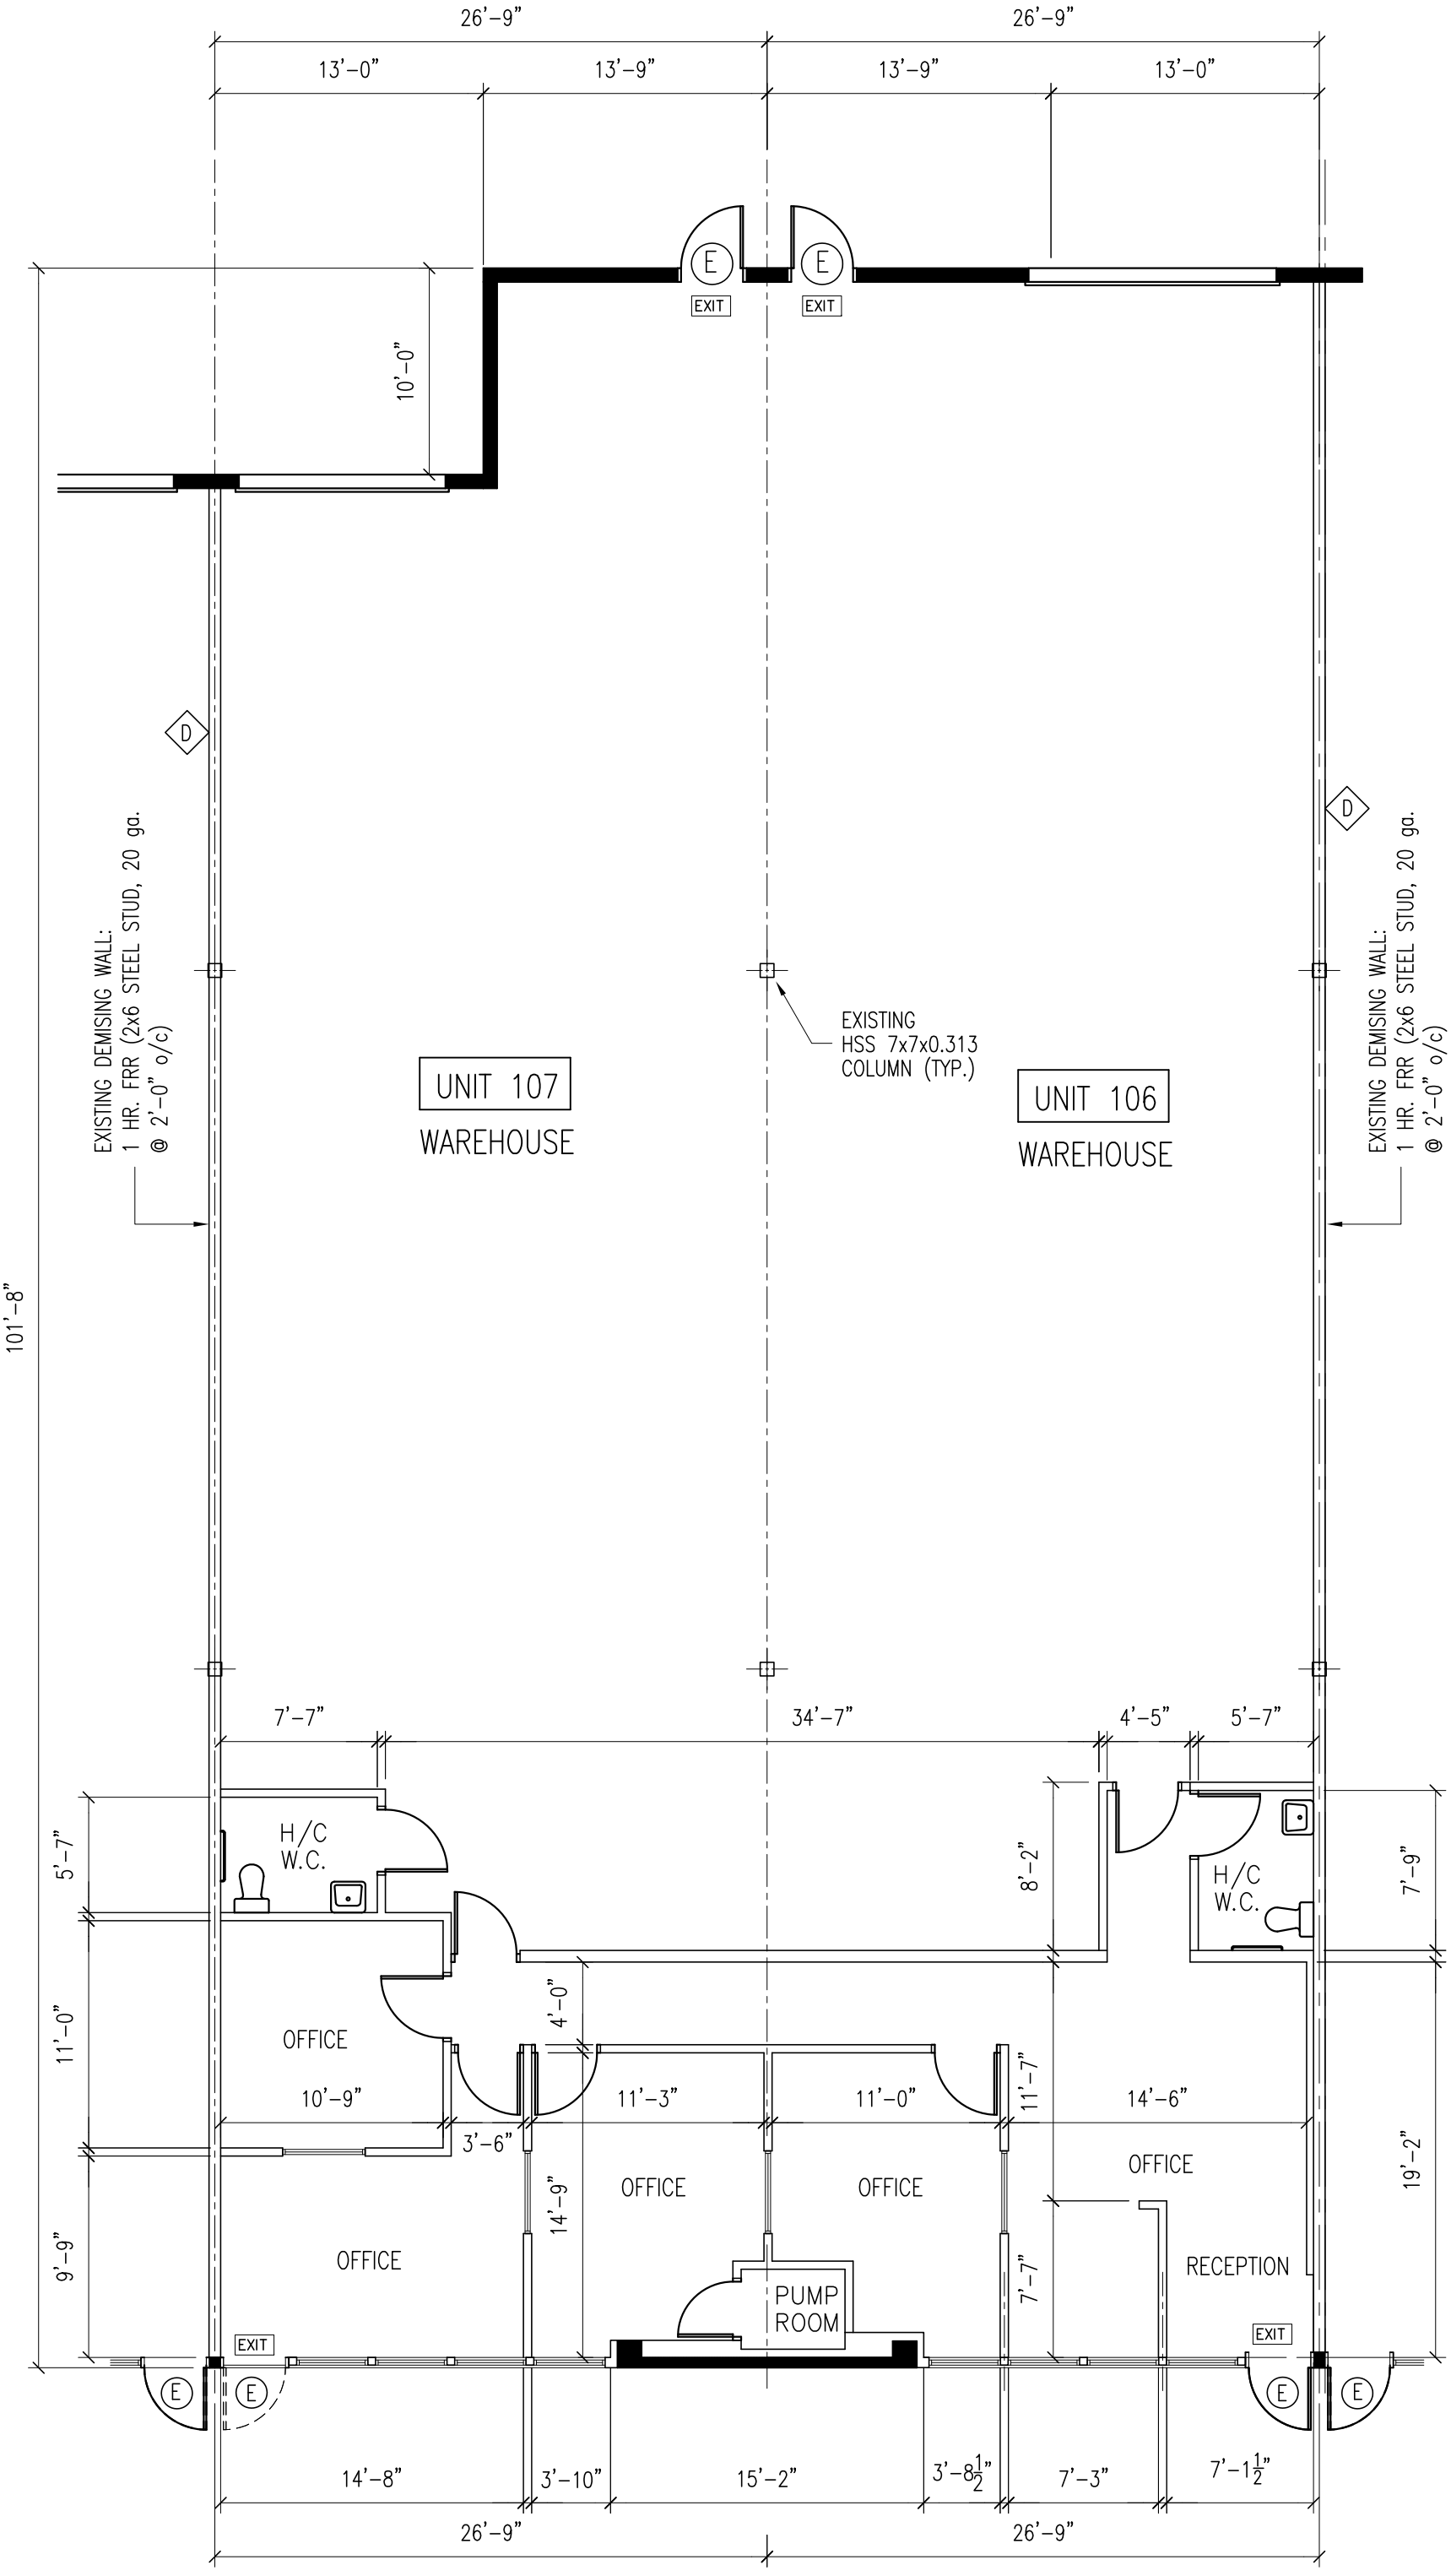

GROUND FLOOR PLAN

SCALE: $\frac{1}{8}$" = 1'-0"