SITE PLAN

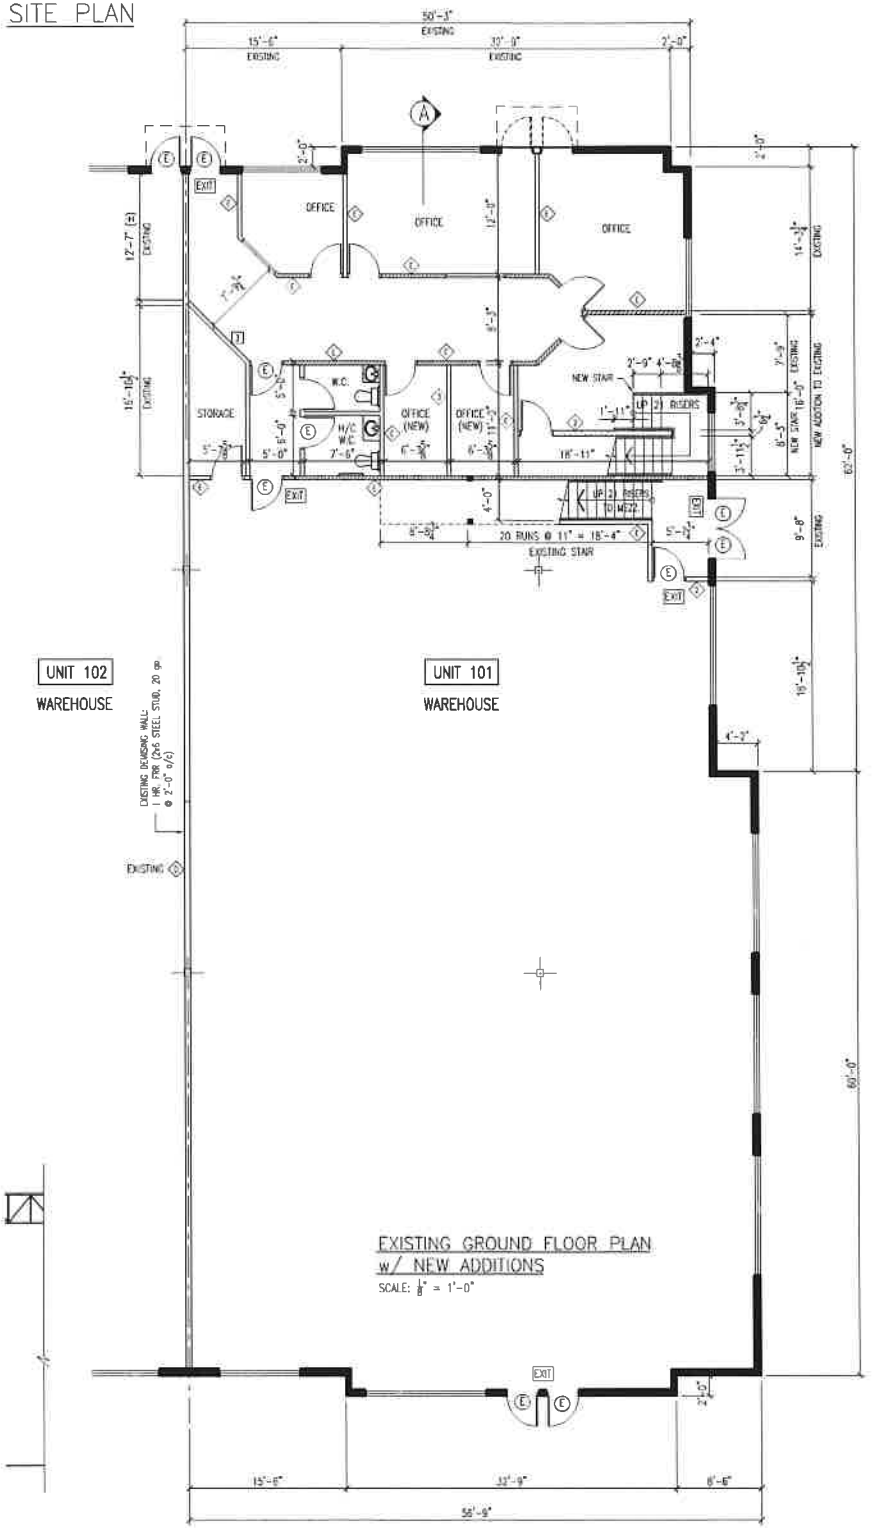

EXISTING GROUND FLOOR PLAN
w/ NEW ADDITIONS
SCALE: 1/8" = 1'-0"

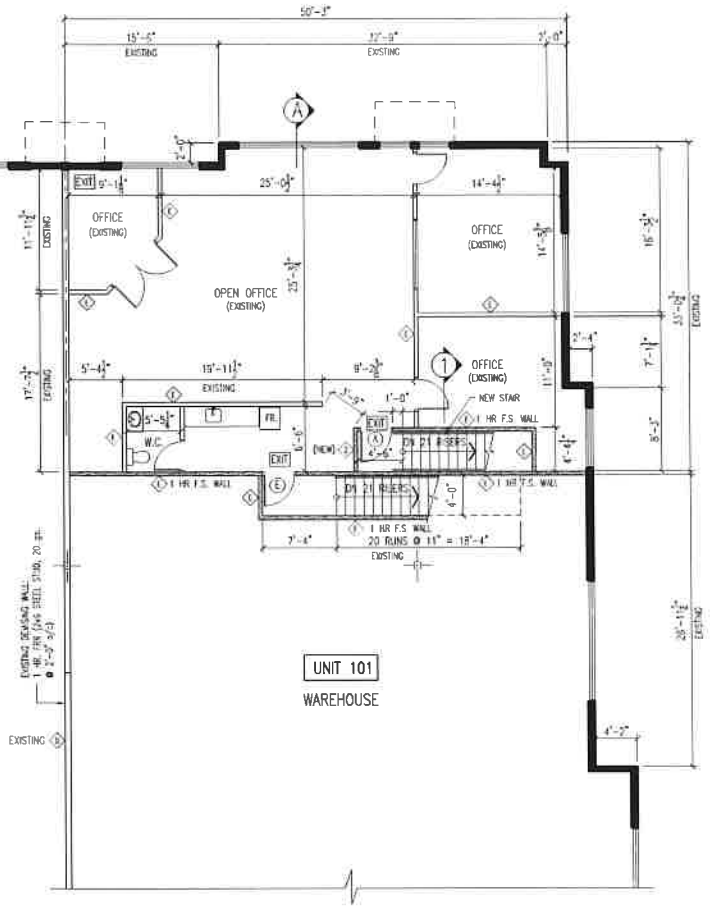

EXISTING UPPER FLOOR PLAN
w/ NEW ADDITIONS
SCALE: 1/8" = 1'-0"

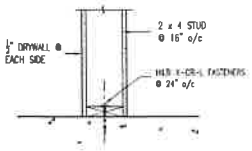

4" PARTITION WALL
BASE CONNECTION DETAIL

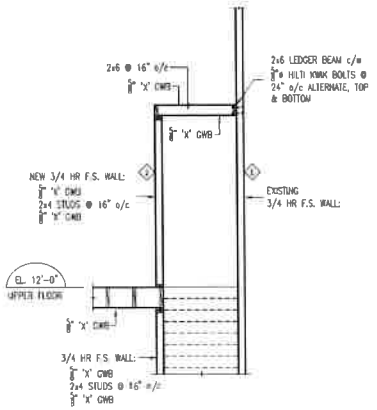

SECTION (1)
@ STAIRWELL