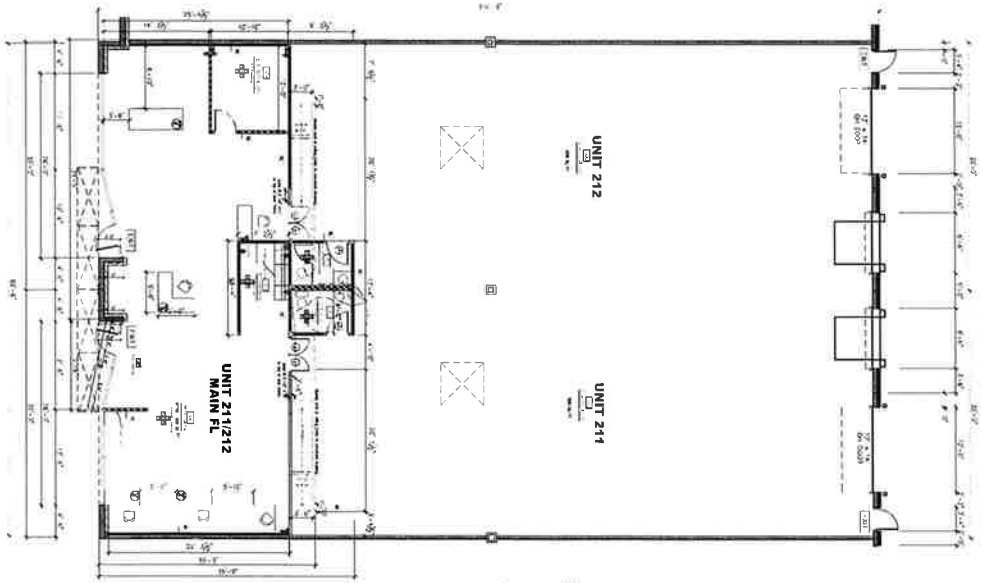

BASE BLDG FINISHING LEGEND

2 FLOOR PLAN
SCALE 1/8"=1'-0"

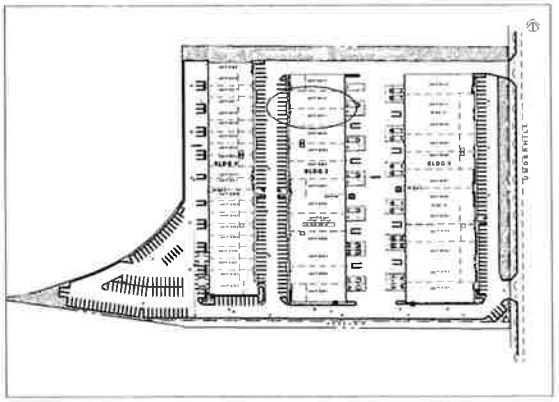

1 SITE PLAN
NOT TO SCALE

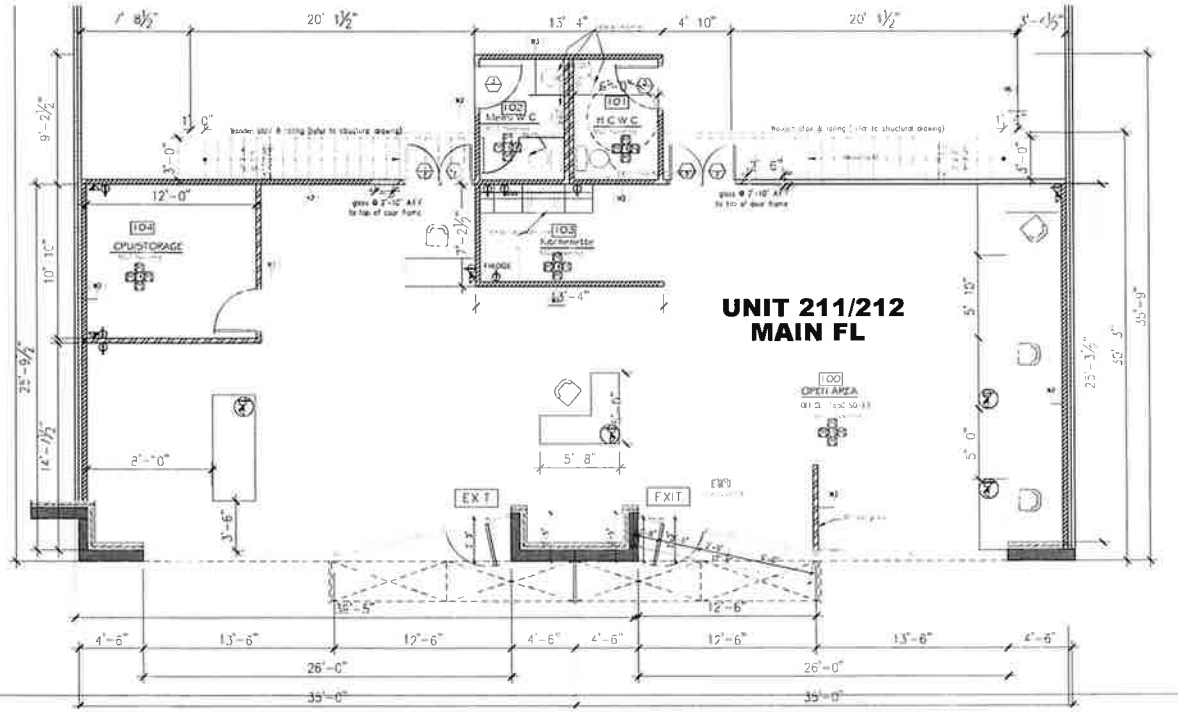

3 LOWER FLOOR DETAIL PLAN
SCALE 1/4"=1'-0"

HENDERSON CONSTRUCTION LTD

108-2623 HENNING DRIVE
BURNABY, BC V5C 6P3
T 604 451-1947
F 604 451-6833

DRAFT NO	DATE
NO. 1	APR. 26, 2012
NO. 2	JUN. 5, 2012
NO. 3	JUN. 15, 2012
NO. 4	JUN. 28, 2012
NO. 5	JUL. 22, 2012
NO. 6	AUG. 11, 2012
NO. 7	AUG. 20, 2012

TENANT NAME
Mode Electronics

PROJECT NAME
UNIT 211 & 212
LAKE CITY JUNCTION
2999 Underhill
Burnaby, BC

DRAWING NAME
LOWER FLOOR
TENANT IMPROVEMENT
and DEMISE WALLS

PROJECT No	HCI-1300
DRAWN	[illegible]
CHECKED	[illegible]
DATE	APR. 26, 2012
SCALE	as shown
FILE NAME	
DRAWING NO	

ID 1 of 3