



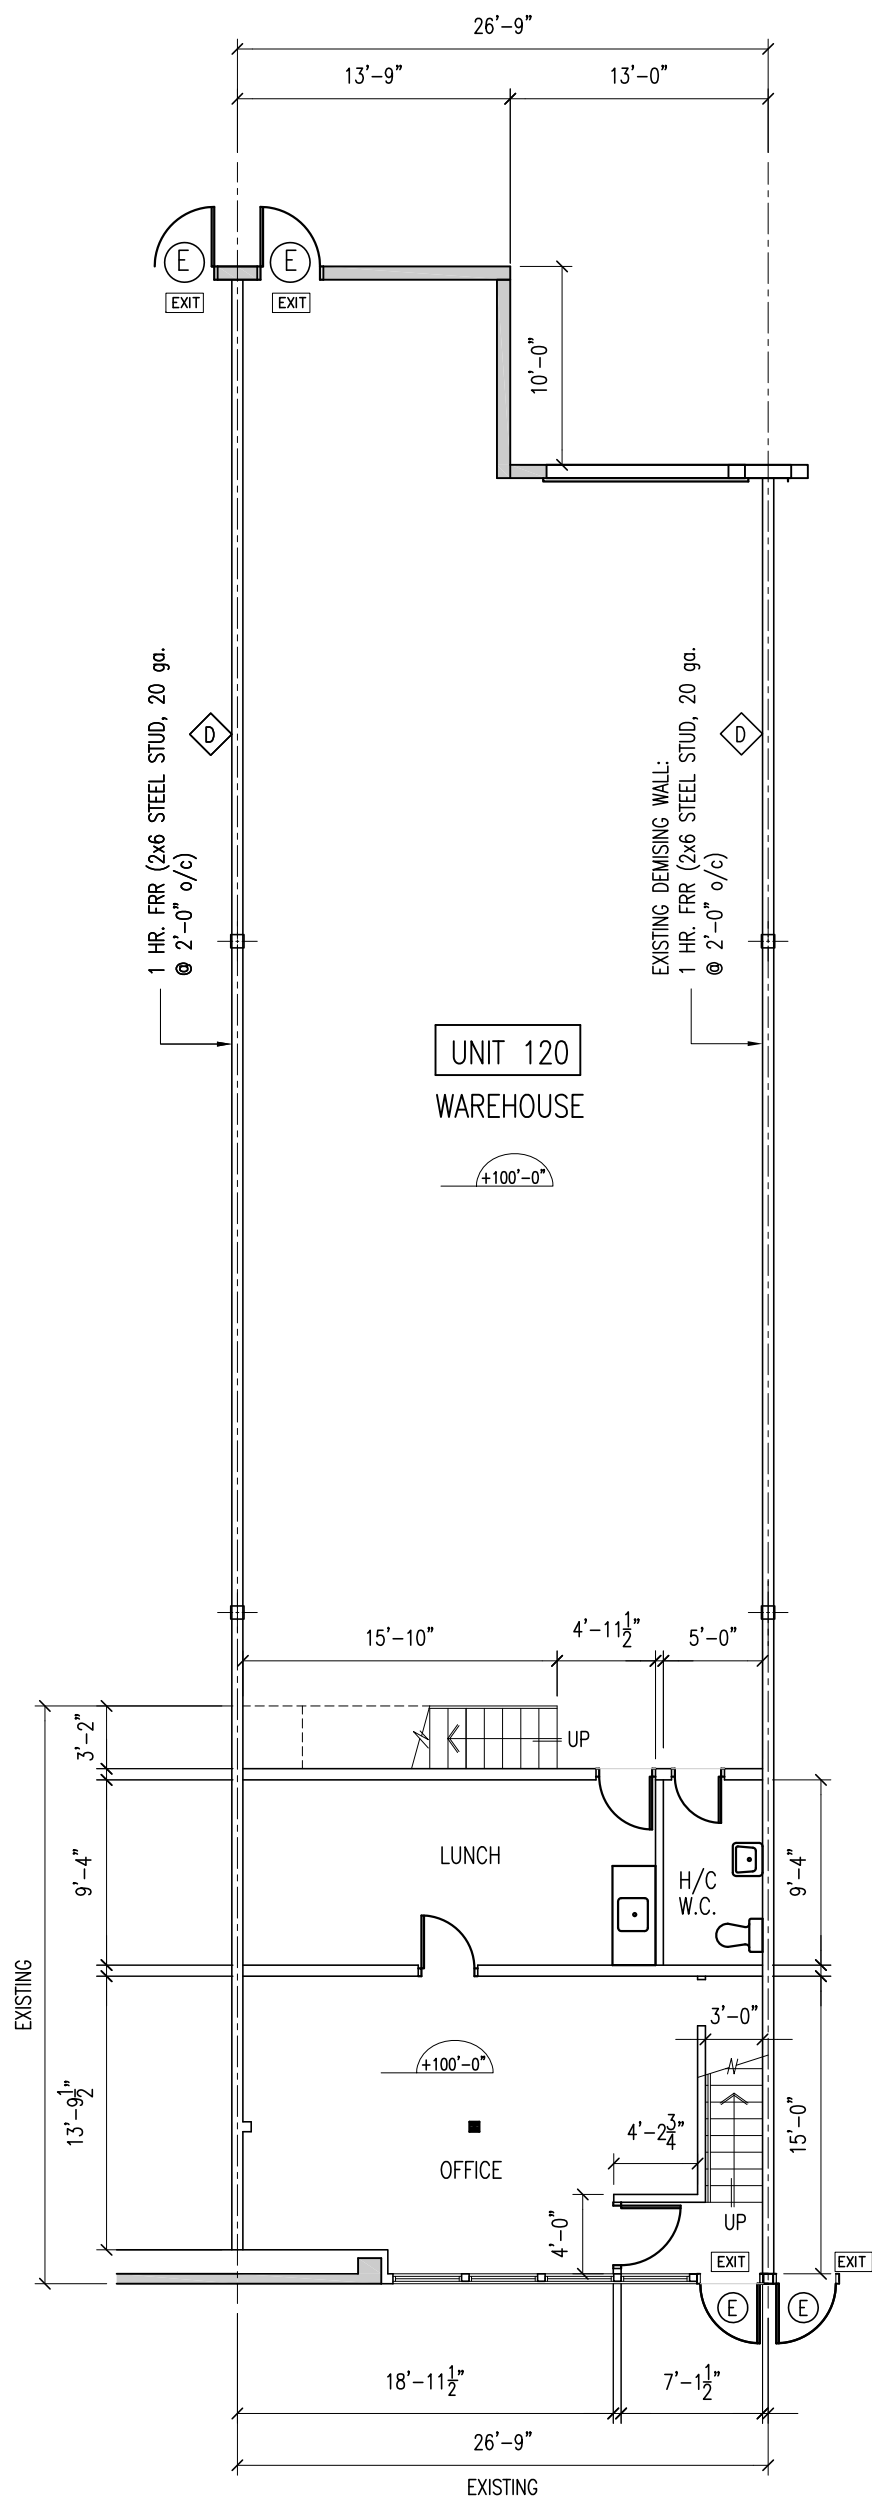

GROUND FLOOR PLAN

SCALE: $\frac{1}{8}'' = 1'-0''$

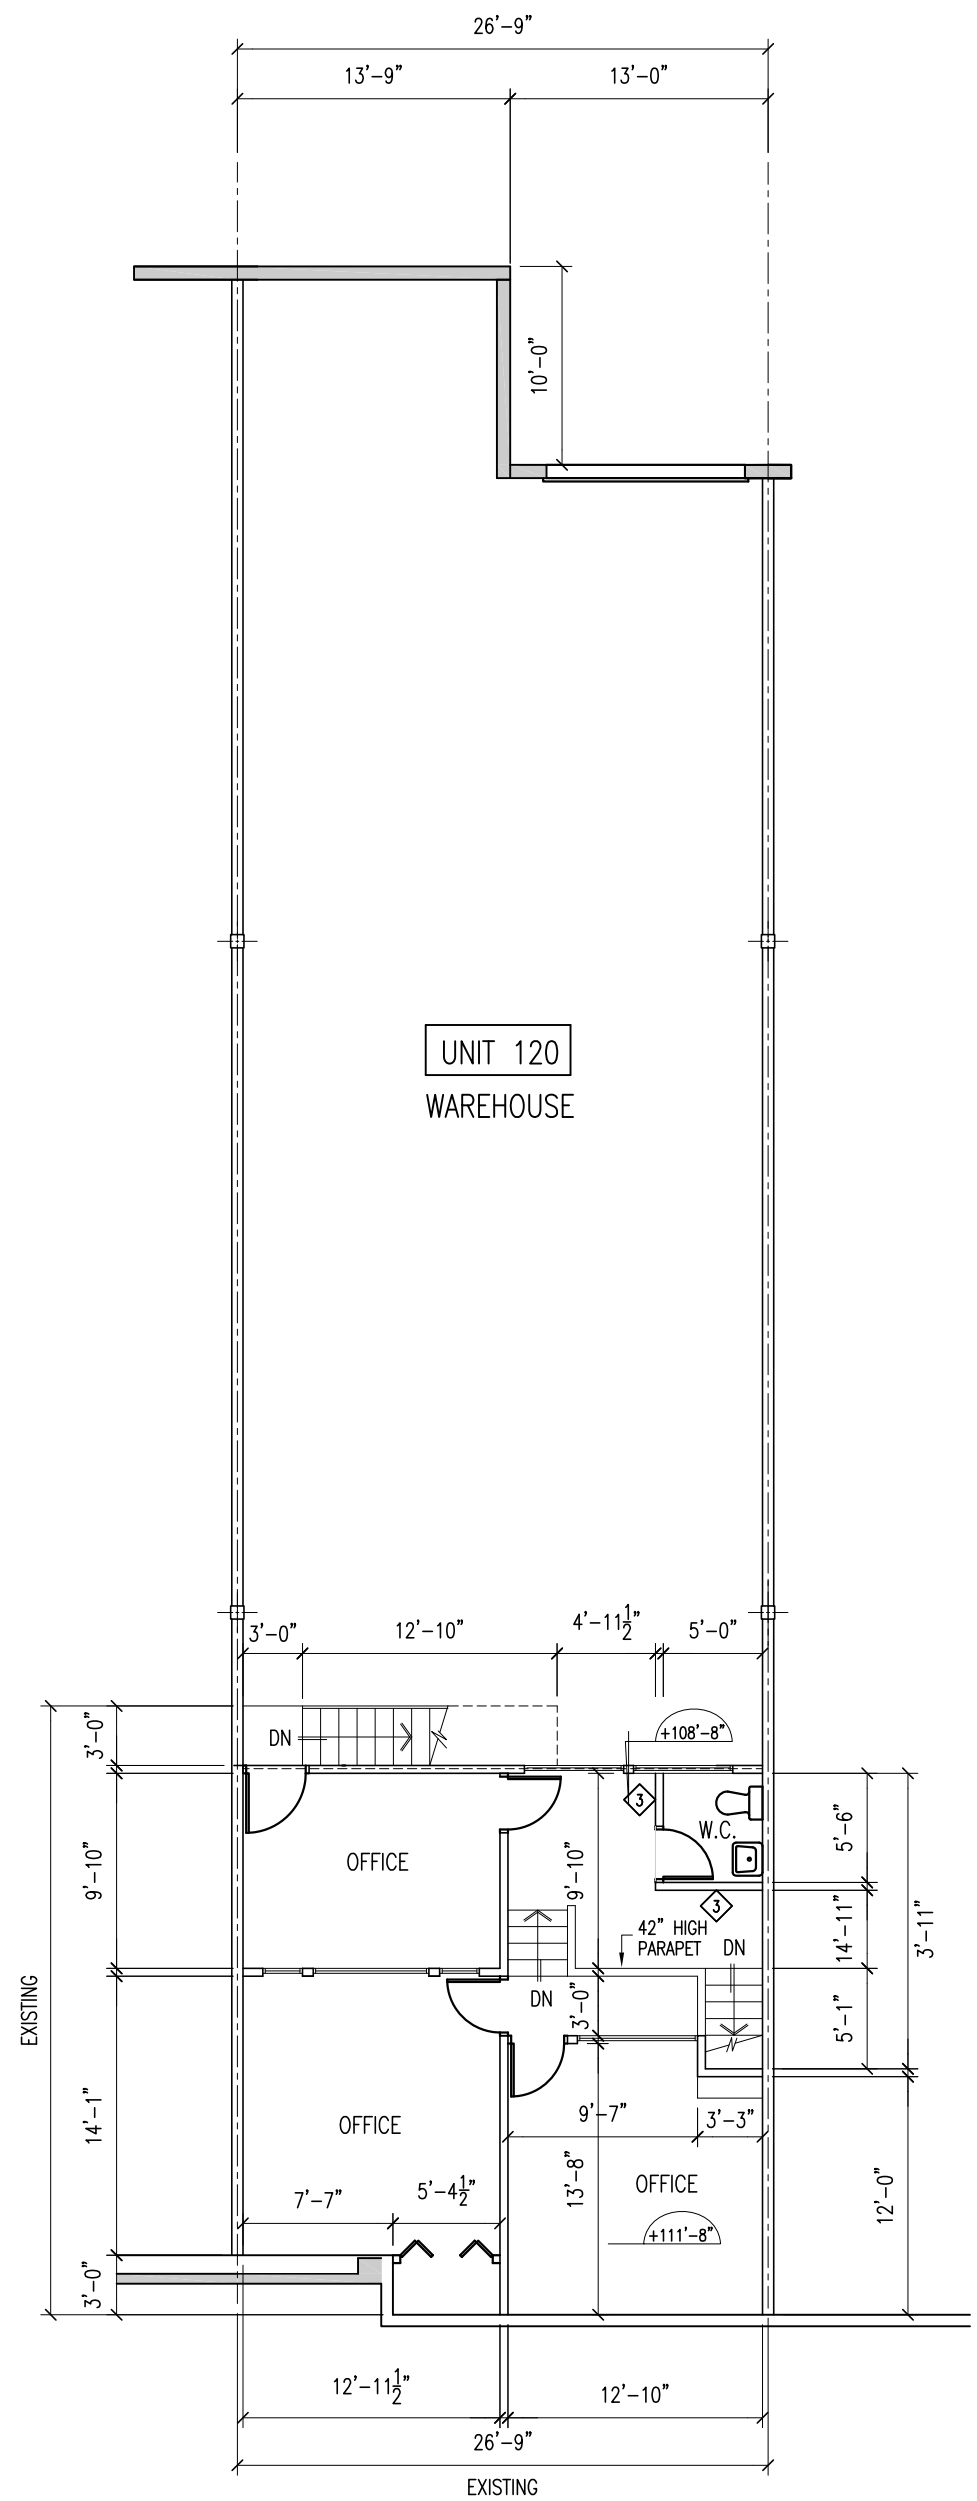

UPPER FLOOR PLAN

SCALE: $\frac{1}{8}'' = 1'-0''$