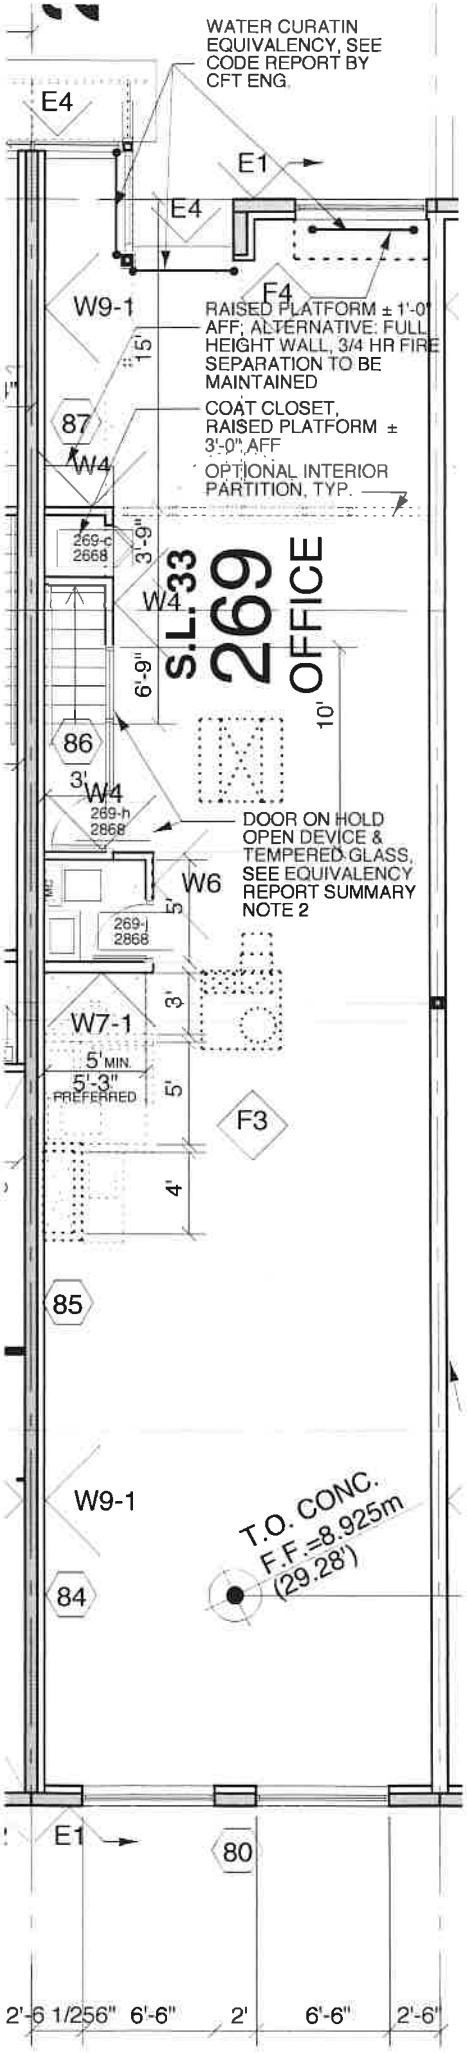
WATER CURATIN EQUIVALENCY, SEE CODE REPORT BY CFT ENG.
E4
E1
E4
F4
W9-1
RAISED PLATFORM ± 1'-0" AFF; ALTERNATIVE: FULL HEIGHT WALL, 3/4 HR FIRE SEPARATION TO BE MAINTAINED
15'
87
W4
COAT CLOSET, RAISED PLATFORM ± 3'-0" AFF
OPTIONAL INTERIOR PARTITION, TYP.
269-c
2668
3'-9"
W4
S.L.33
269
OFFICE
6'-9"
10'
86
3'
W4
269-h
2868
DOOR ON HOLD OPEN DEVICE & TEMPERED GLASS, SEE EQUIVALENCY REPORT SUMMARY NOTE 2
W6
5'
269-i
2868
3'
W7-1
5' MIN.
5'-3"
PREFERRED
5'
F3
4'
85
W9-1
T.O. CONC.
F.F.=8.925m
(29.28')
84
E1
80
2'-6 1/256"
6'-6"
2'
6'-6"
2'-6"